| COUNTY OF | SHEET NO. | TOTAL SHEETS |
|---|---|---|
| FLOYD | 2 | 5 |

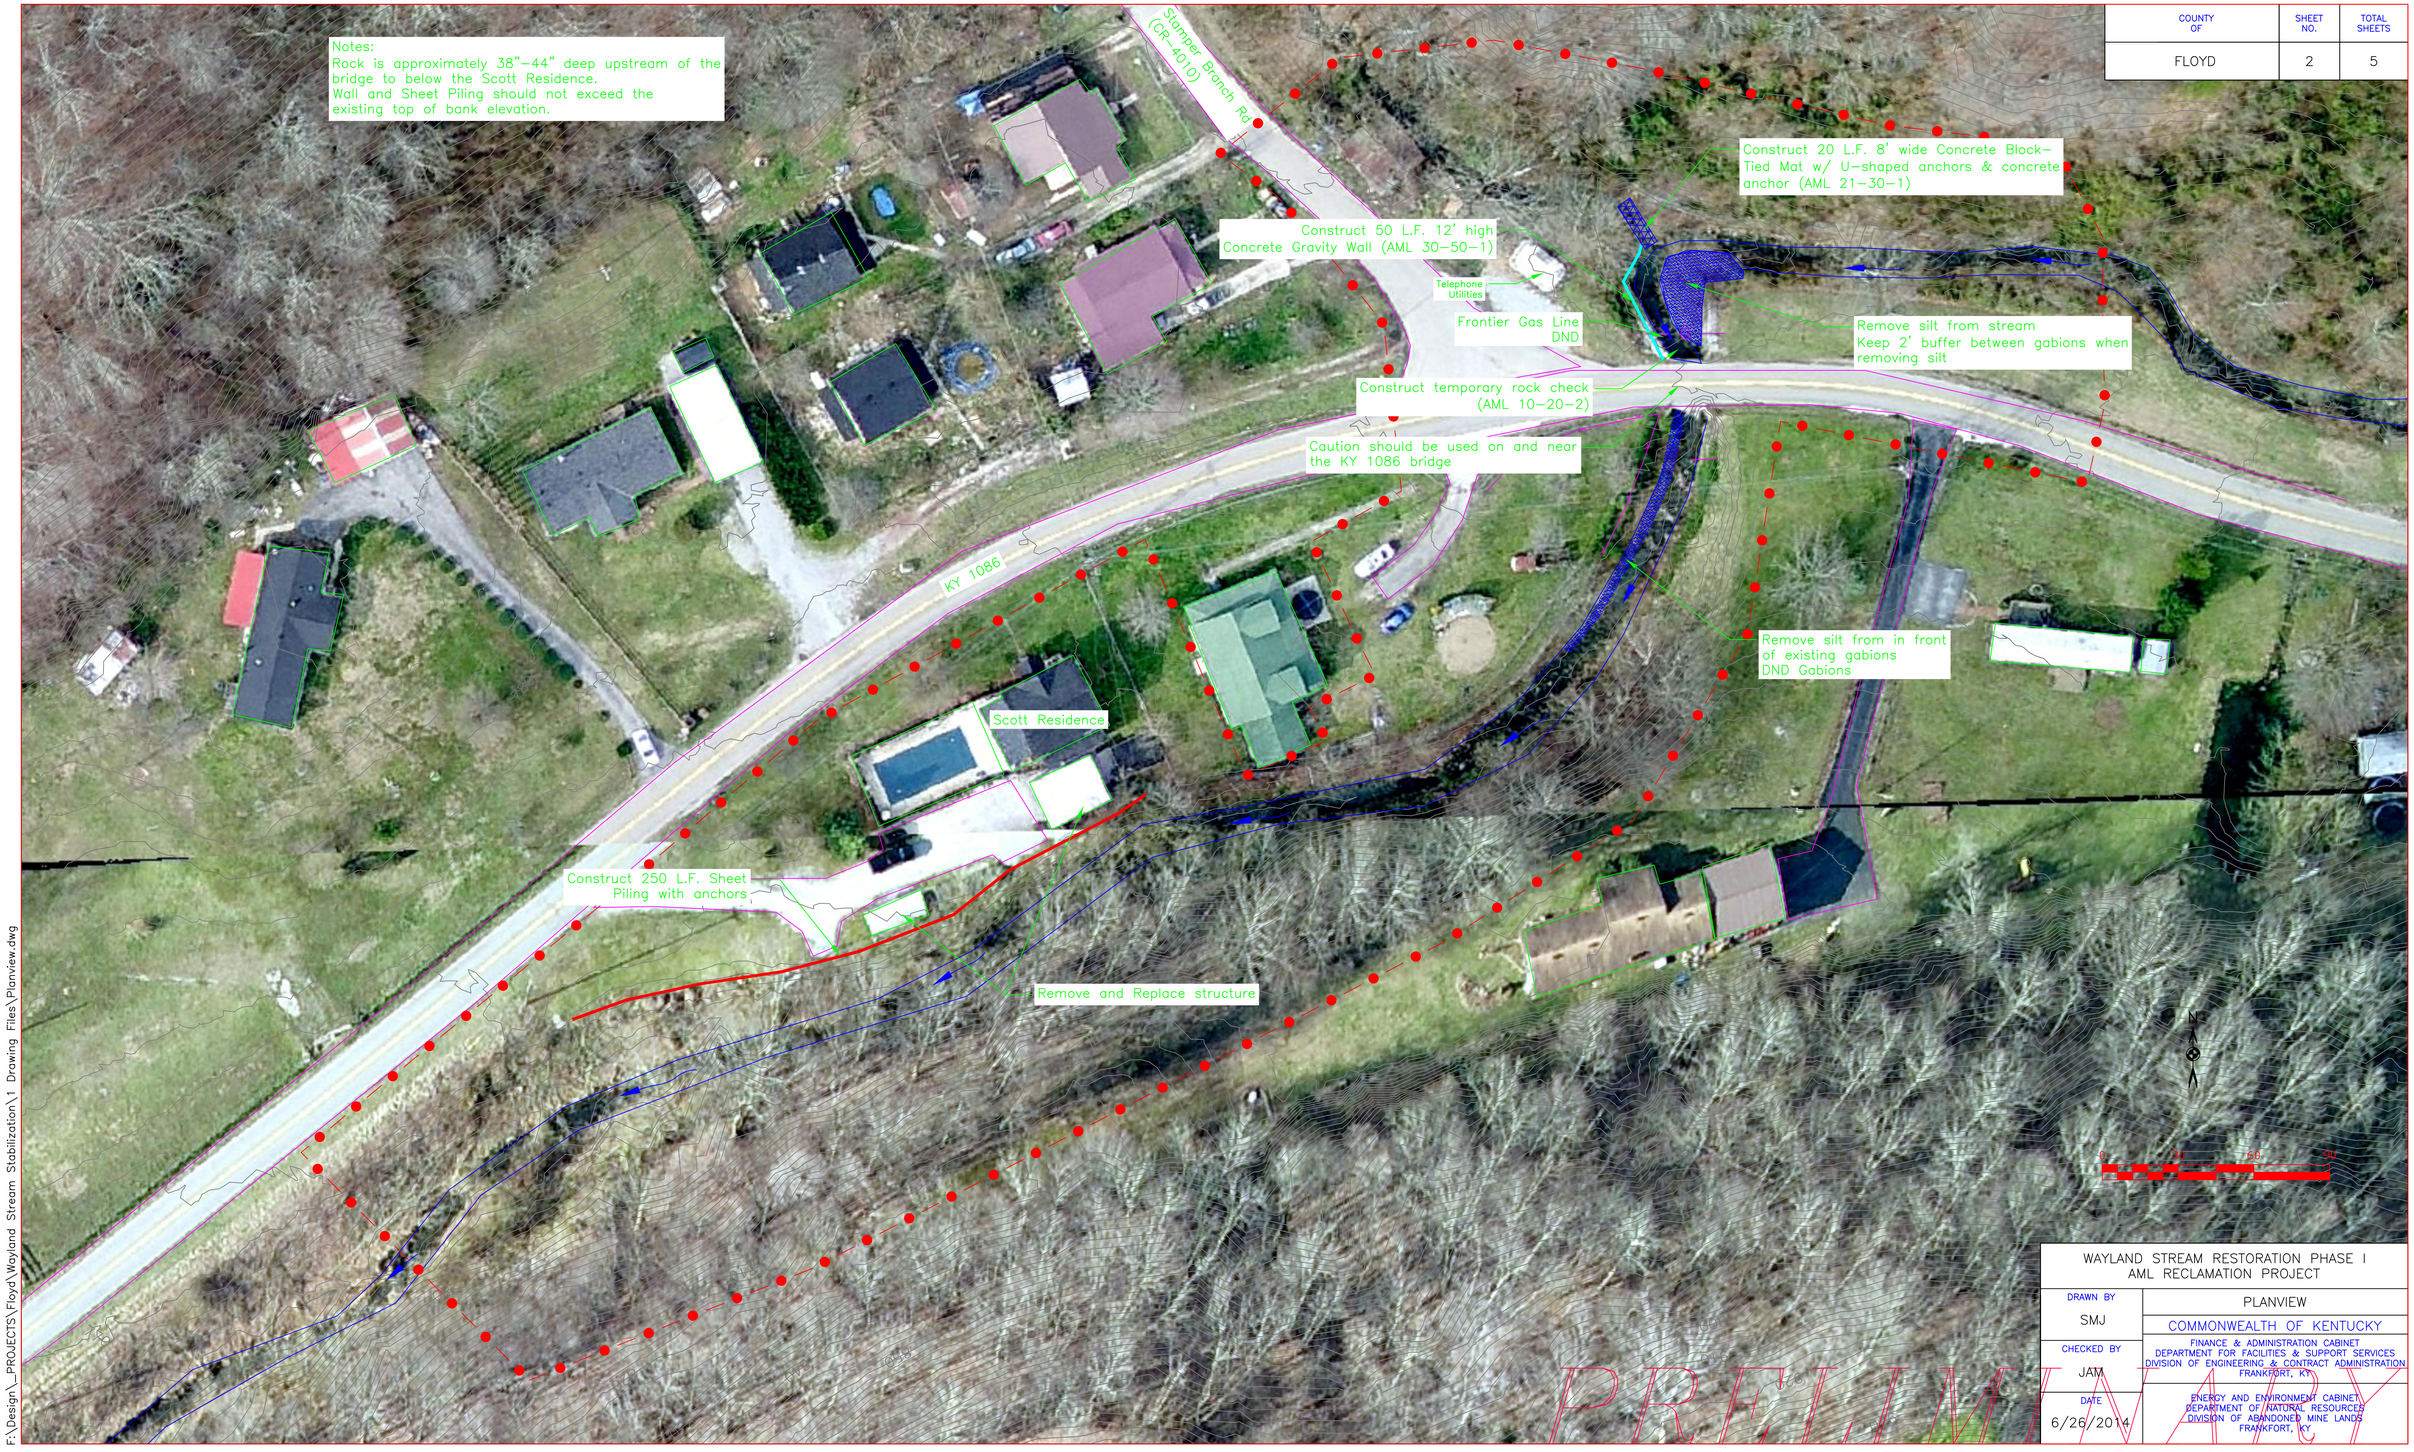


WAYLAND STREAM RESTORATION PHASE I
AML RECLAMATION PROJECT

| DRAWN BY | PLANVIEW |
|---|---|
| SMJ | COMMONWEALTH OF KENTUCKY |
| CHECKED BY | FINANCE & ADMINISTRATION CABINET<br>DEPARTMENT FOR FACILITIES & SUPPORT SERVICES<br>DIVISION OF ENGINEERING & CONTRACT ADMINISTRATION<br>FRANKFORT, KY |
| JAM | |
| DATE | ENERGY AND ENVIRONMENT CABINET<br>DEPARTMENT OF NATURAL RESOURCES<br>DIVISION OF ABANDONED MINE LANDS<br>FRANKFORT, KY |
| 6/26/2014 | |

PRELIMINARY

F:\Design_PROJECTS\Floyd\Wayland Stream Stabilization\1 Drawing Files\Planview.dwg