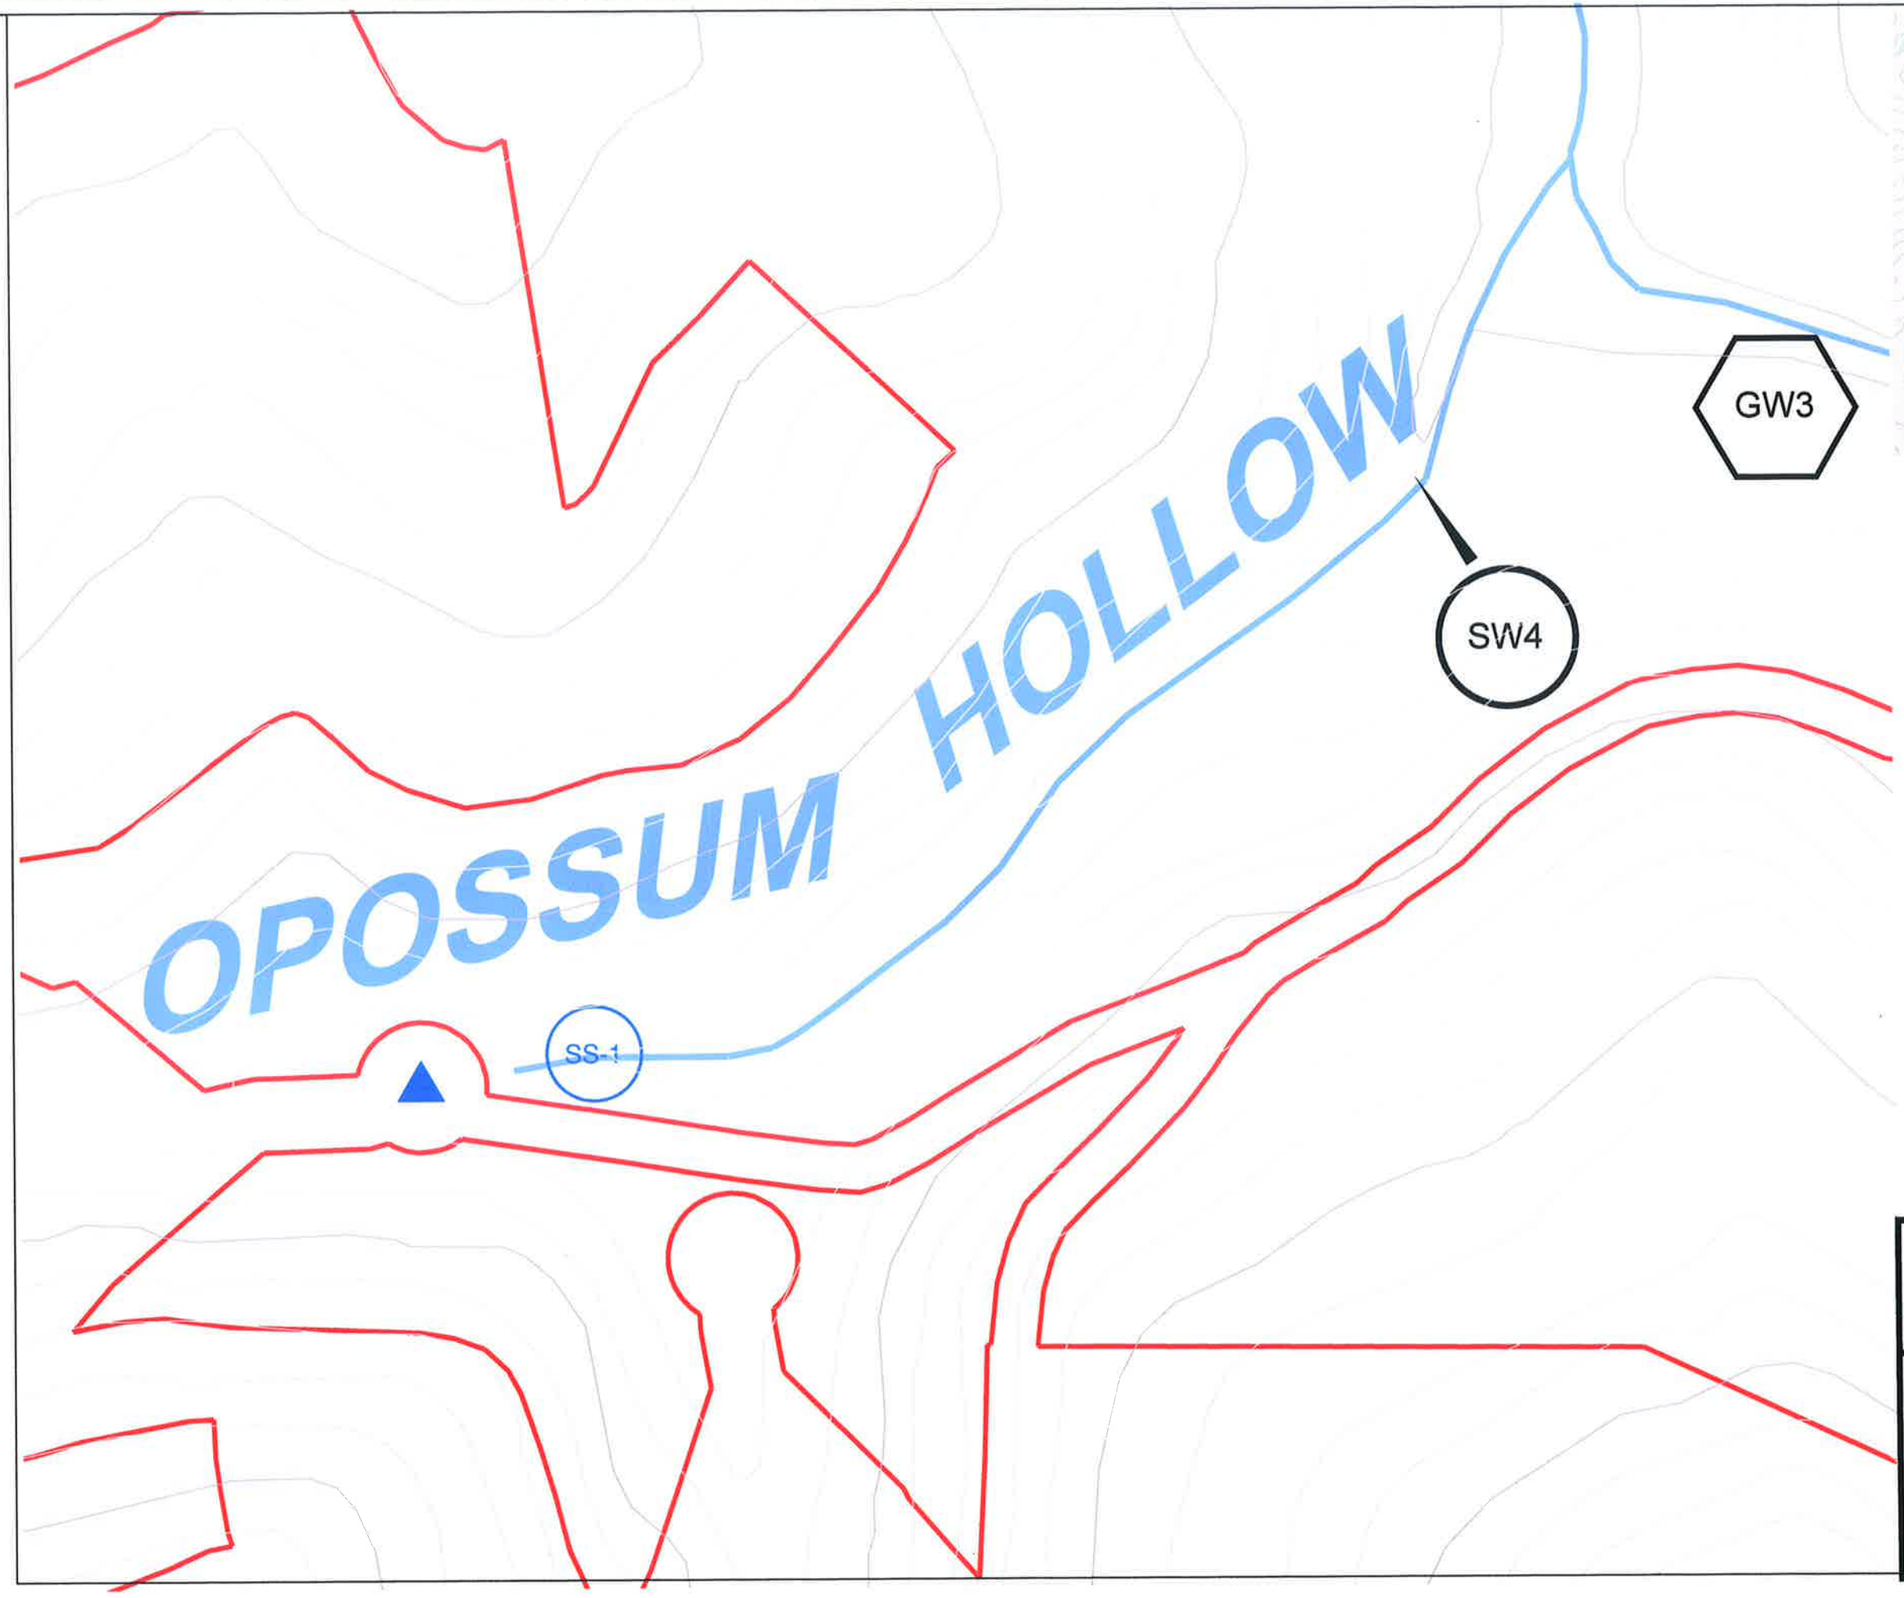

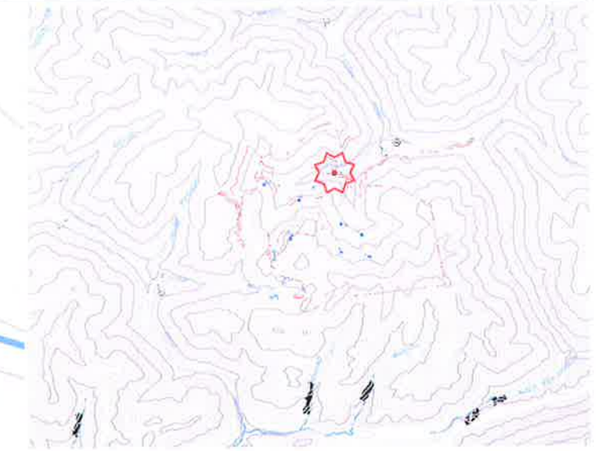

Project Location
Bledsoe Quad

Permit Boundary

Impact area 562 linear feet

INFINITY ENERGY, INC.
P.O. Box 838
Middlesboro, Kentucky 40965

OPOSSUM HOLLOW SURFACE MINE
SMCRA PERMIT NO. 848-0264
STREAM IMPACT AND DELINEATION MAP

SCALE: 1"=200'